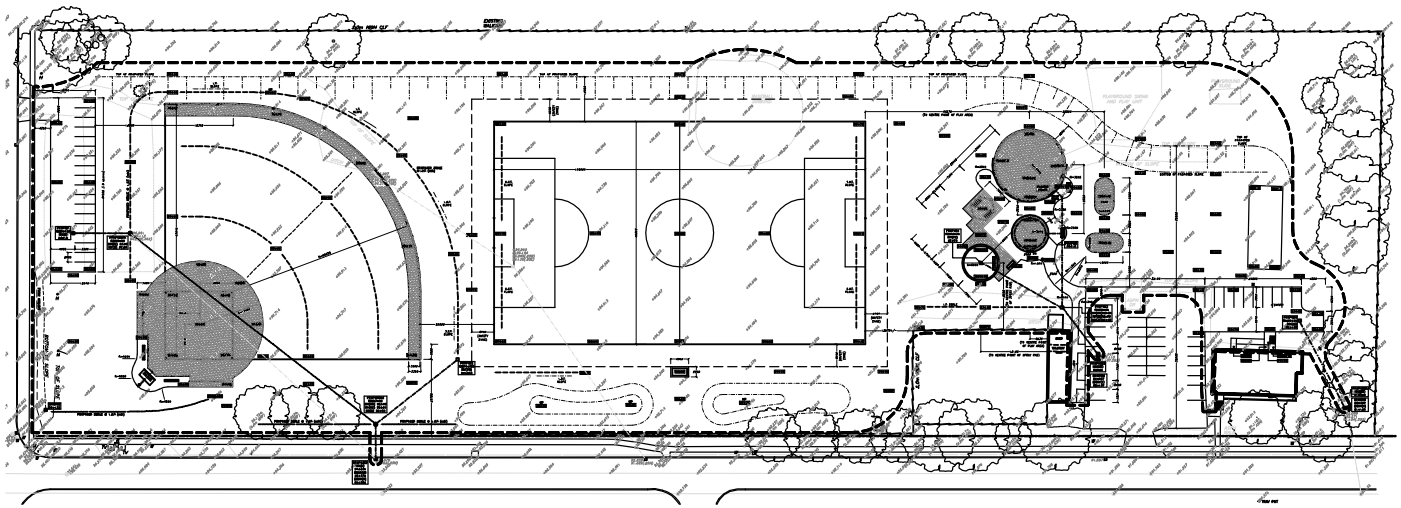

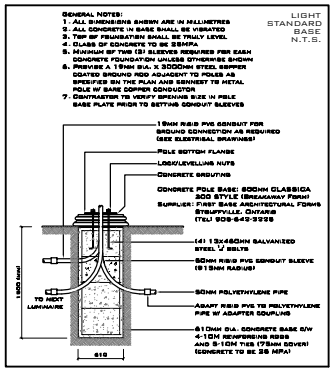

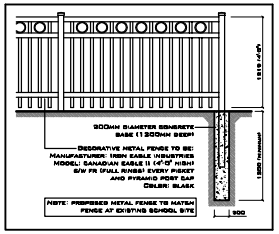

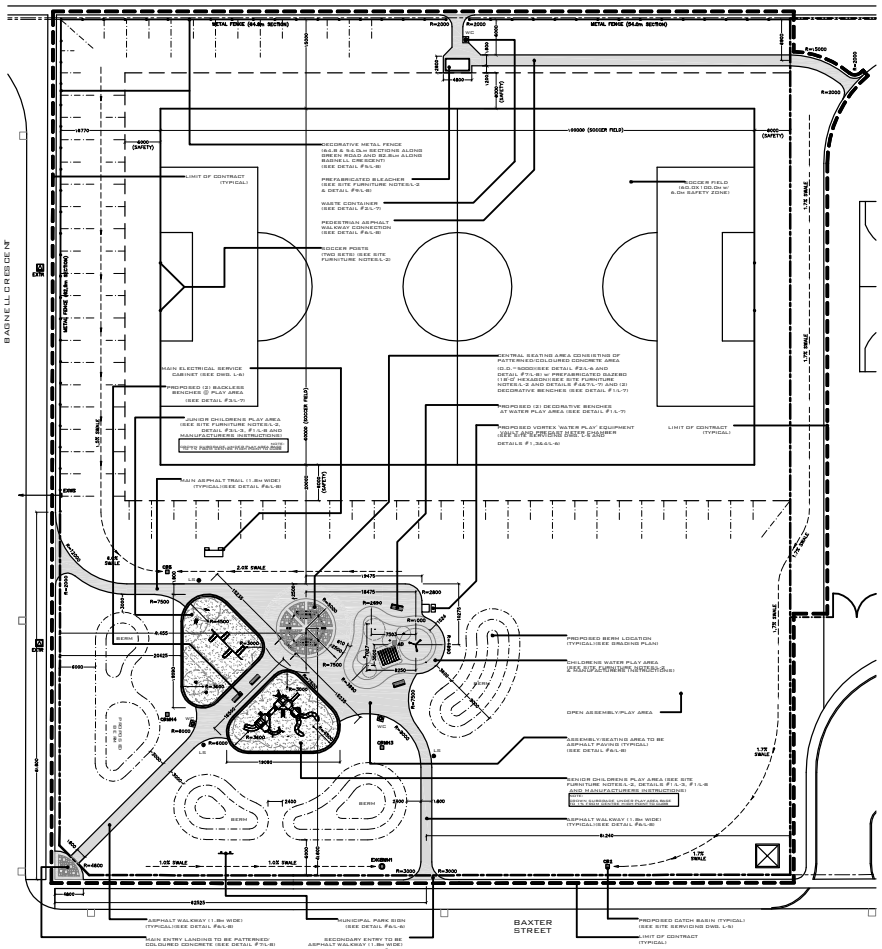

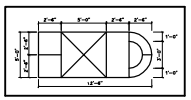

PLANT LIST

KEY	BOTANICAL NAME	COMMON NAME	NUM	SIZE	COND
A	*ACER X FREEMANII 'AUTUMN BLAZE'*	AUTUMN BLAZE MAPLE	14	50mm CAL	HS
B	*ACER SACCHARUM*	SUGAR MAPLE	3	50mm CAL	HS
C	*BETULA NIGRA 'HERITAGE'*	RIV. BIRCH/ HERITAGE TREE	10	50mm CAL	HS
D	*TAXODIUM TAXODIFOLIUM 'SHADEMASTER'*	SHADEMASTER HONEY LOCUST	4	50mm CAL	HS
E	*TILIA AMERICANA 'REDMOND'*	REDMOND LINDEN	9	50mm CAL	HS
F	*PICEA PUNGENS 'GLAUCA'*	COLORADO BLUE SPRUCE	5	3000mm HT	HS
G	*PINUS STROBUS*	WHITE PINE	6	3000mm HT	HS

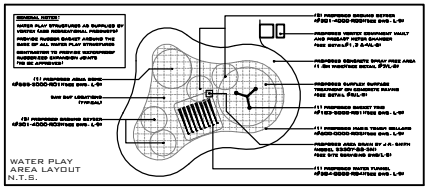

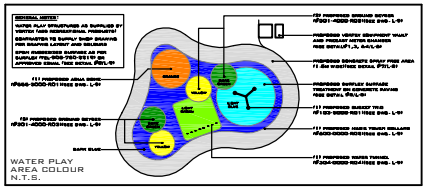

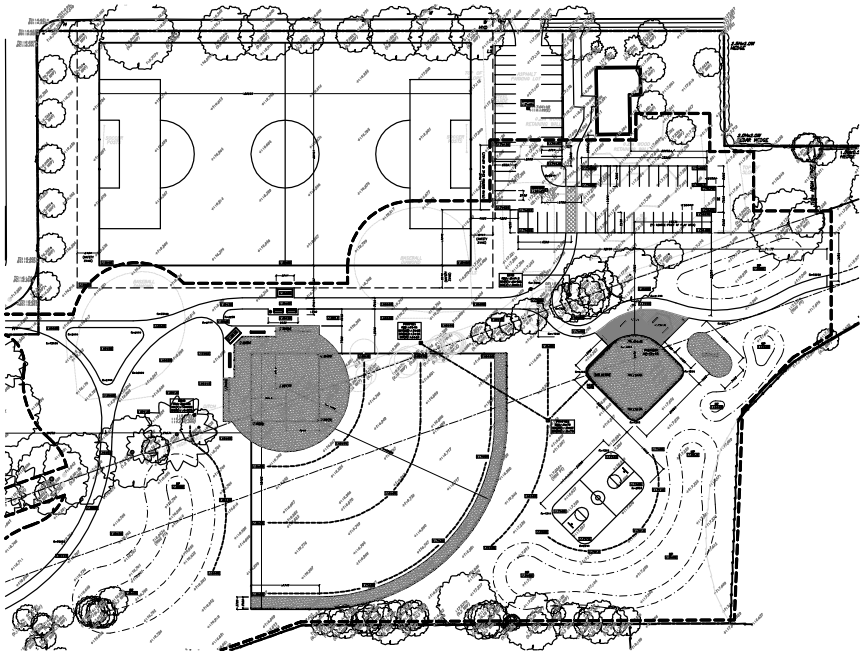

REVISIONS:

DATE	NO.	ITEM	BY

LANDSCAPE ARCHITECTS
LANDSCAPE DESIGN, CONSTRUCTION & PROJECT MANAGEMENT

DANIEL J. O'BRIEN & associates ltd.

PROJECT:
ASPEN SPRINGS PARK
BAGNELL CRESCENT/BAXTER STREET/GREEN ROAD
MUNICIPALITY OF CLARINGTON

DRAWING:
OVERALL LAYOUT PLAN, AND NOTES

Date:	May 2008
Designed:	RPR
Drawn:	RPR
Checked:	DJOB
Scale:	1:250
Project No:	2006-35
Drawing No:	L2 of 9